ARCHITECTS LAYOUTS

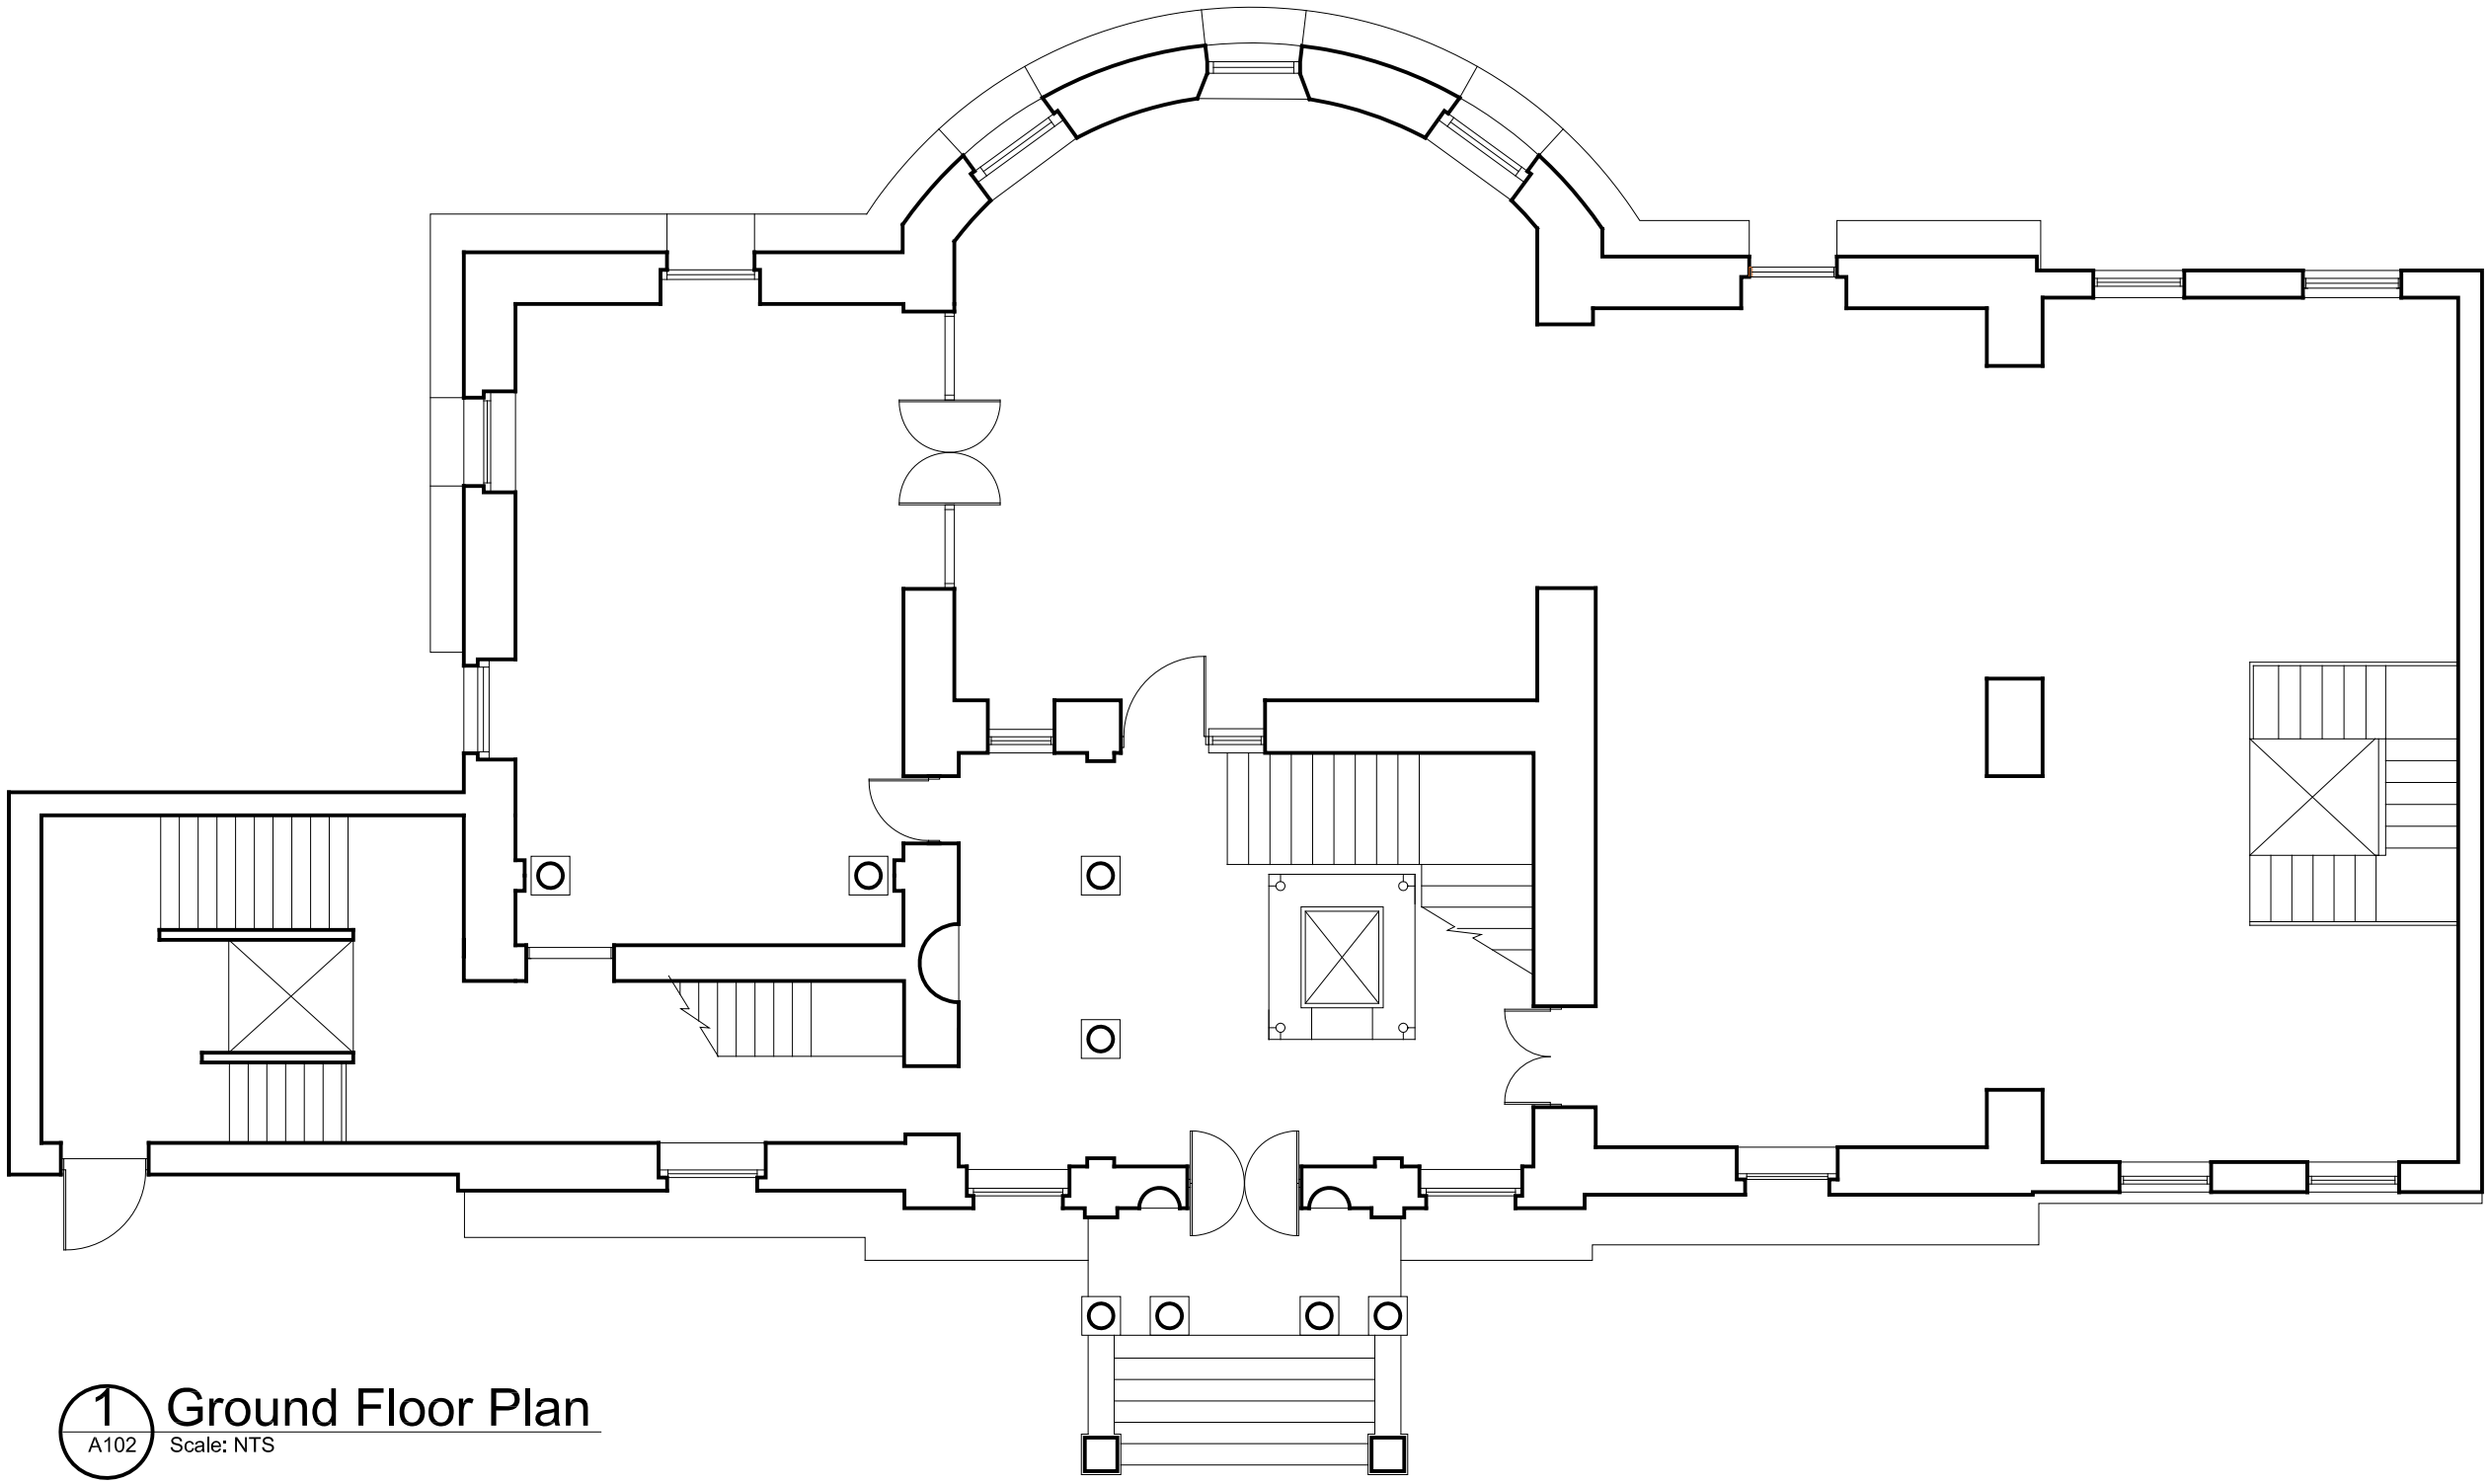

1 A102 Ground Floor Plan
Scale: NTS

pinnacle ESP consulting engineers
Christopher Wren Yard
119 High Street, Croydon, Surrey, CR0 1QG
Tel: 0208 776 5500 Fax: 0208 776 5533
Email: info@pinnacle-esp.co.uk Web: www.pinnacle-esp.co.uk

NOTES:

REV	DATE	DESCRIPTION	BY

PROJECT
LBL LIBRARY SURVEYS
PROJECT 2015

TITLE
MANOR HOUSE LIBRARY
GROUND FLOOR PLAN

CLIENT
LONDON BOROUGH OF LEWISHAM

ARCHITECT

SCALE	DATE	DESIGN/DRAWN	CHECKED	APPROVED
NTS	NOV 15	LAK		

DRAWING No.
P3377 A 102

REV